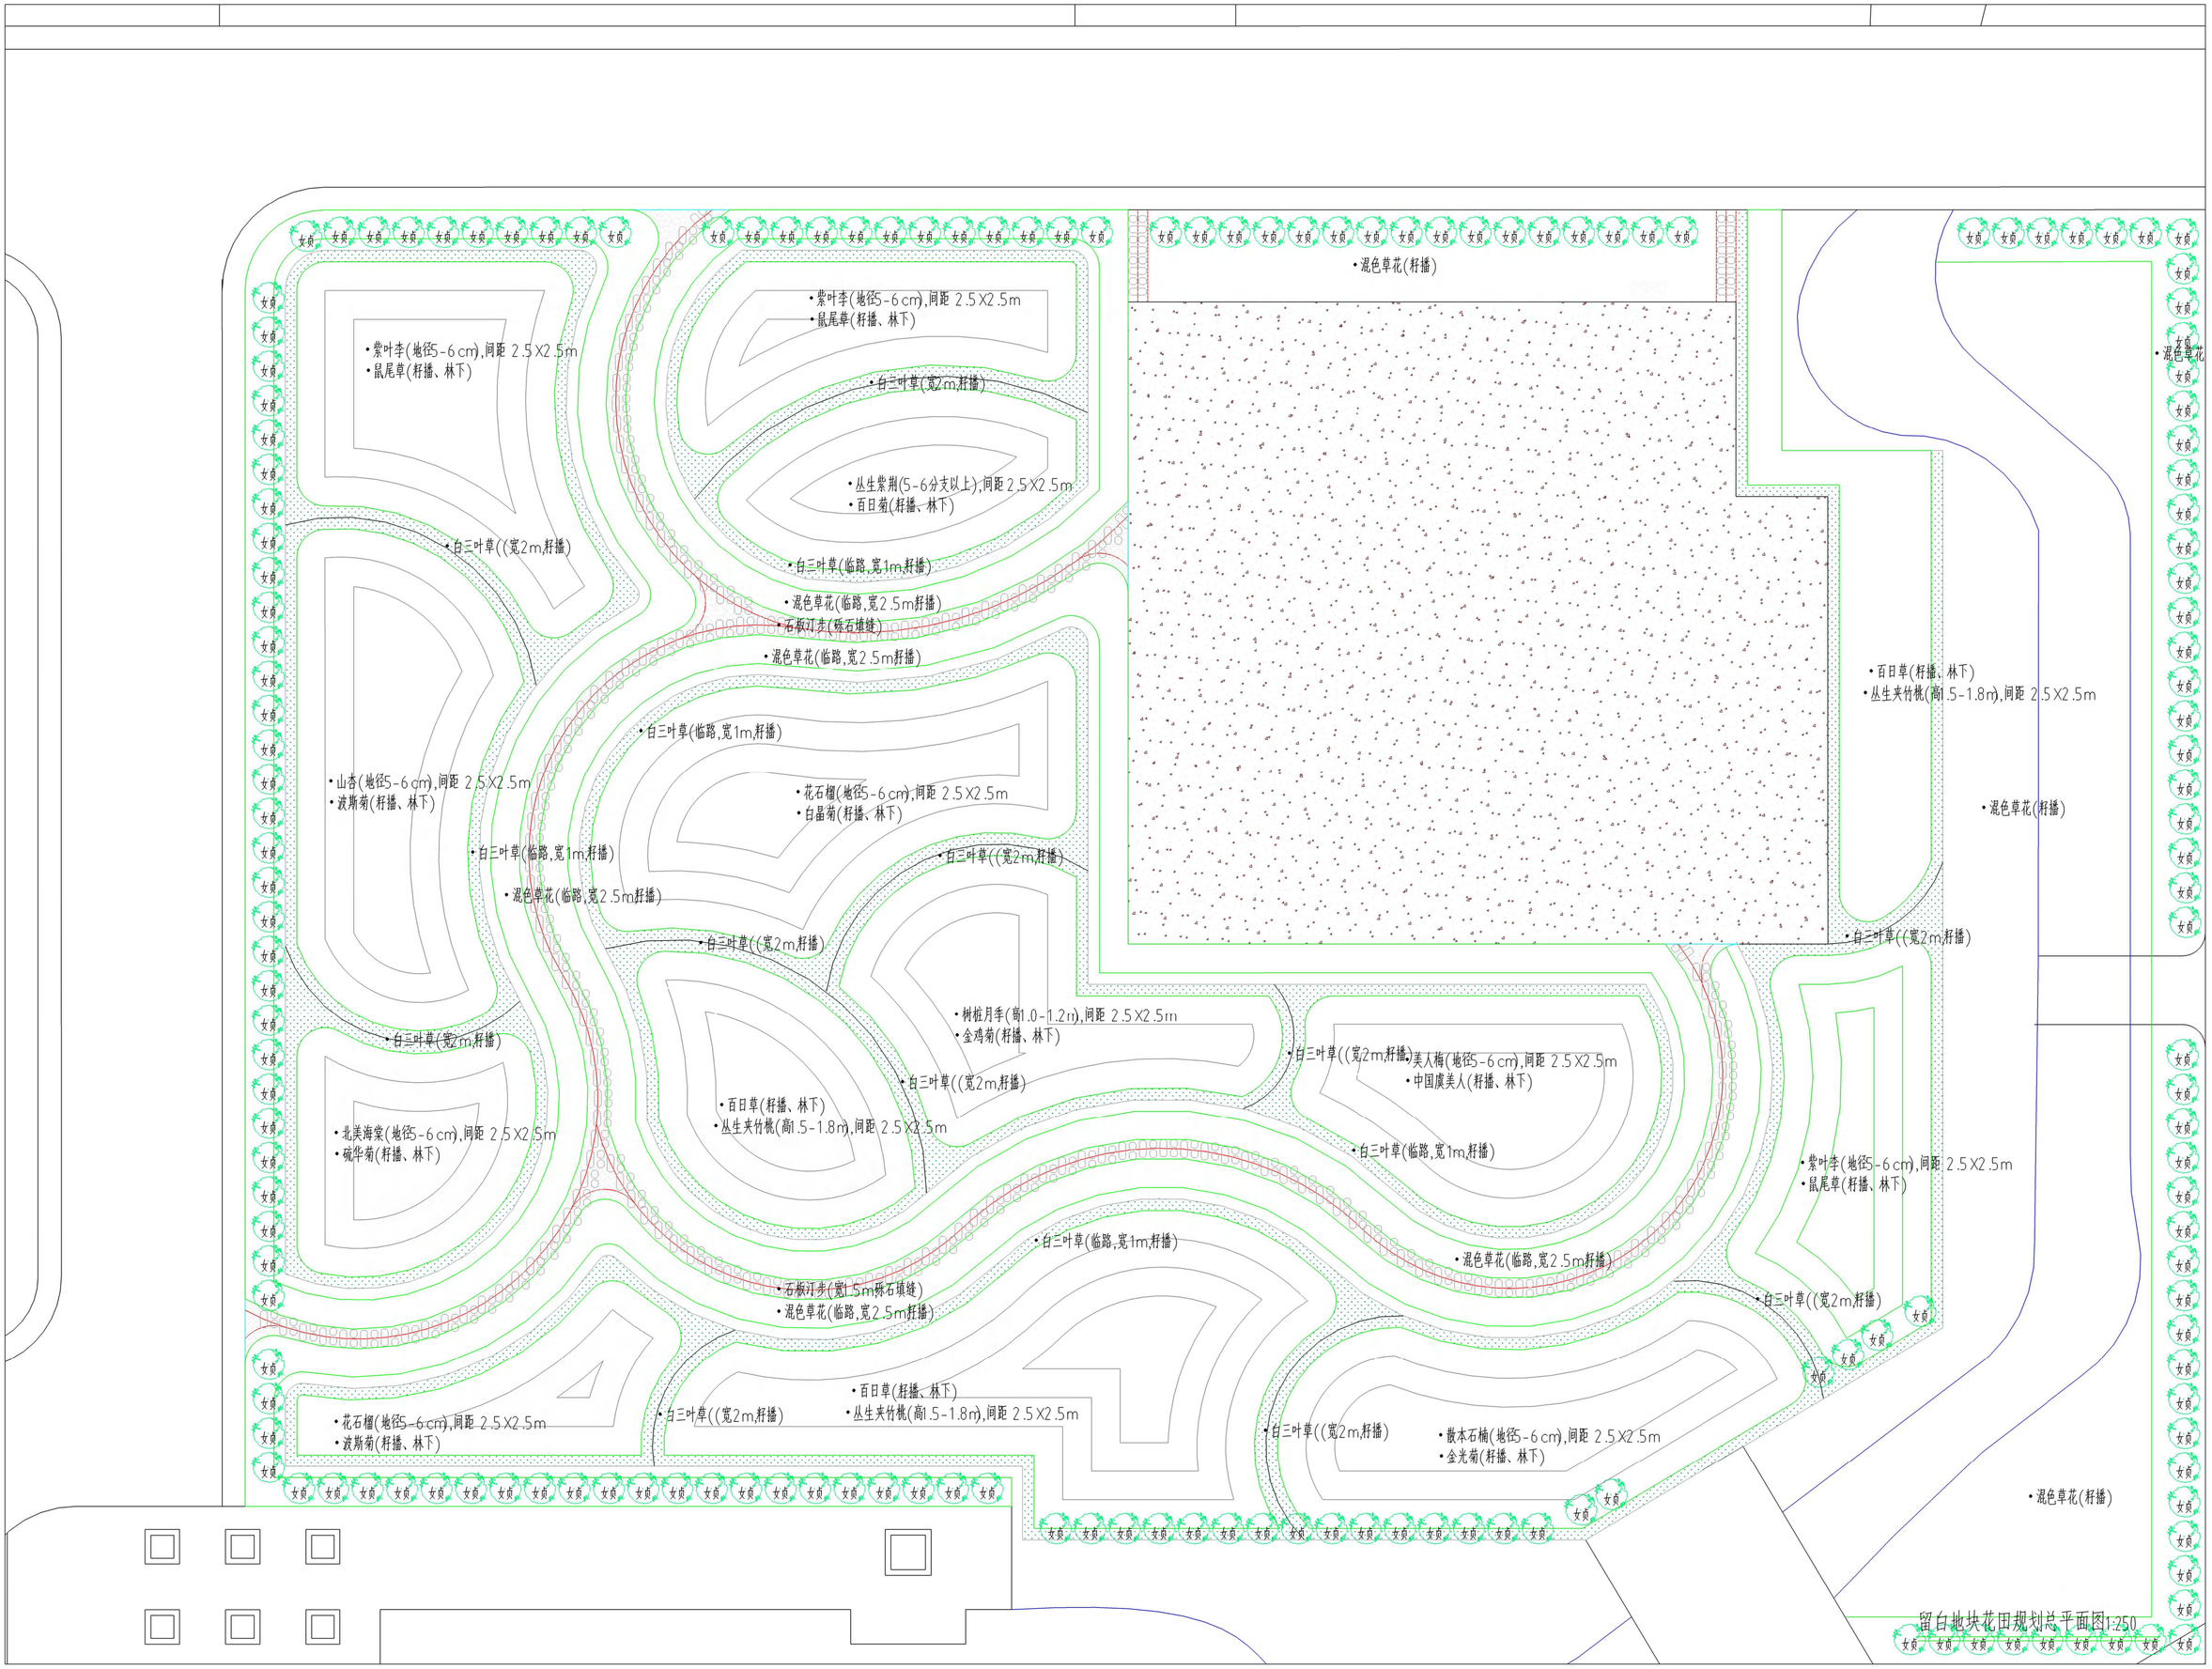

Notes

1.This drawing and design are copyright and no portion may be reproduced without the permission of the Company.
2.Do not scale.Use written dimensions only.
3.This drawing is to be read in conjunction with the Specification and Condition of Contract.
4.Drawing not showing the last revision are to be cancelled.

注意

1.本图及其设计享有版权,未经公司书面允许不得以任何形式复制。
2.请勿量图,请按照图纸上的尺寸数字施工。
3.本图应与相关规范及合同条款配合使用。
4.未注明日期版本为旧版,不能作为施工依据。

PROJECT 项目名称

SUB-PROJECT 子 项

CLIENT 业 主

REMARK 备 注

设计师姓名 DESIGNER	
校 对 CHECKED BY	
专业负责人 CHIEF	
审 核 VERIFIED BY	
审 定 APPROVED BY	

STAMP 图章

SHEET TITLE 图纸名称

留白地块花田规划总平面图

合同编号 PROJECT No.	
出图比例 SCALE	AS SHOWN
设计阶段 STEP	CD(方案阶段)
出图版本 REV.	A
出图日期 Date	2026.03

SHEET NO. 图号